top one inch to be trimmed

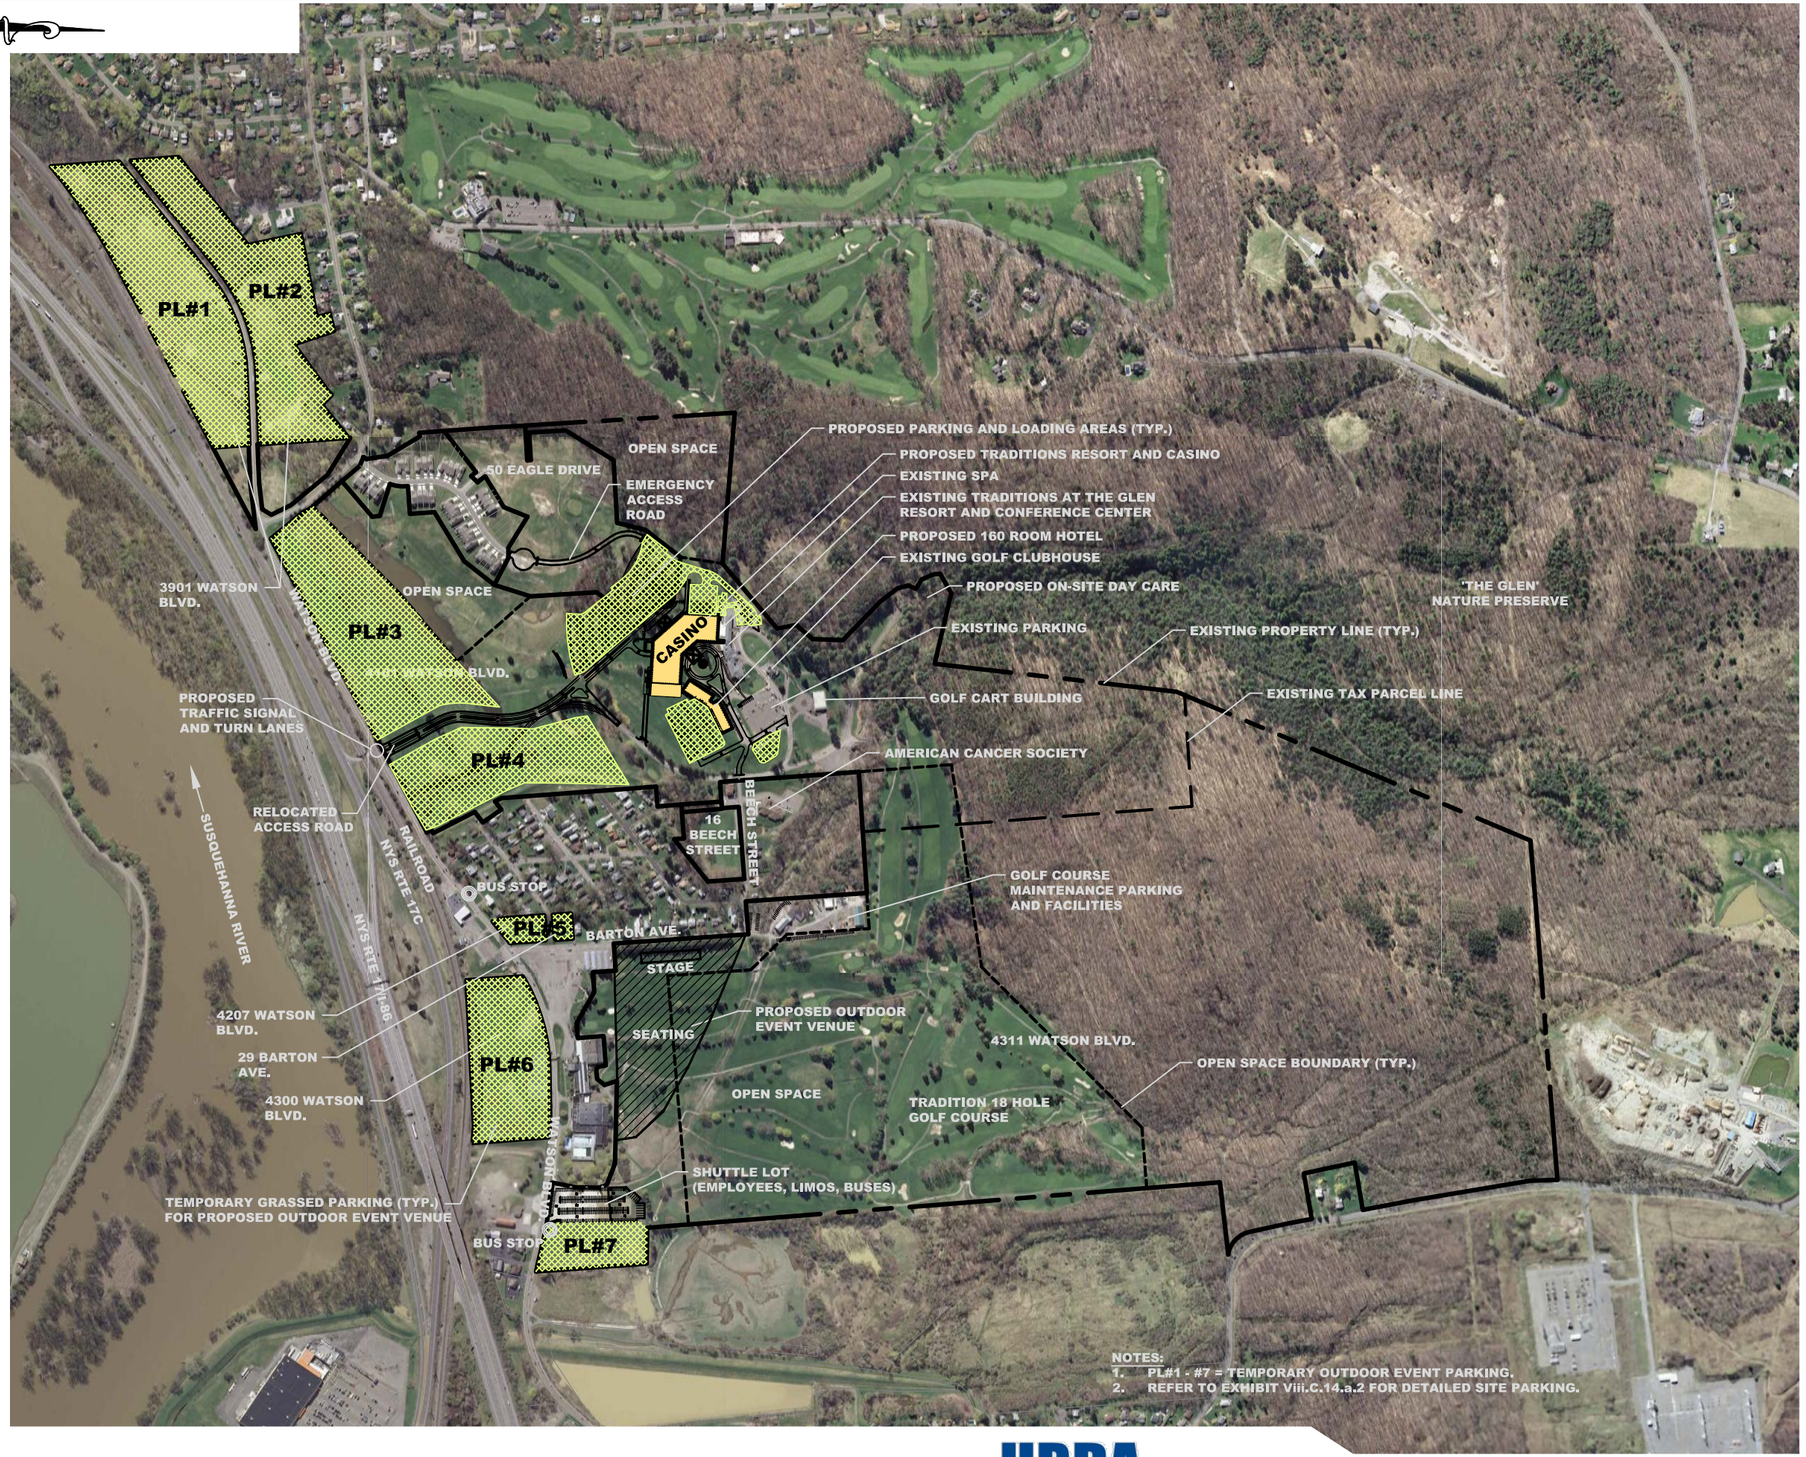

EXHIBIT: VIII.C.14.a.1

LAYOUT OF THE SITE PARKING FACILITIES

SCALE: 1" = 800'
JUNE 30, 2014 rev: x

URDA ENGINEERING, PLLC

TRADITIONS Resort & Casino