top one inch to be trimmed

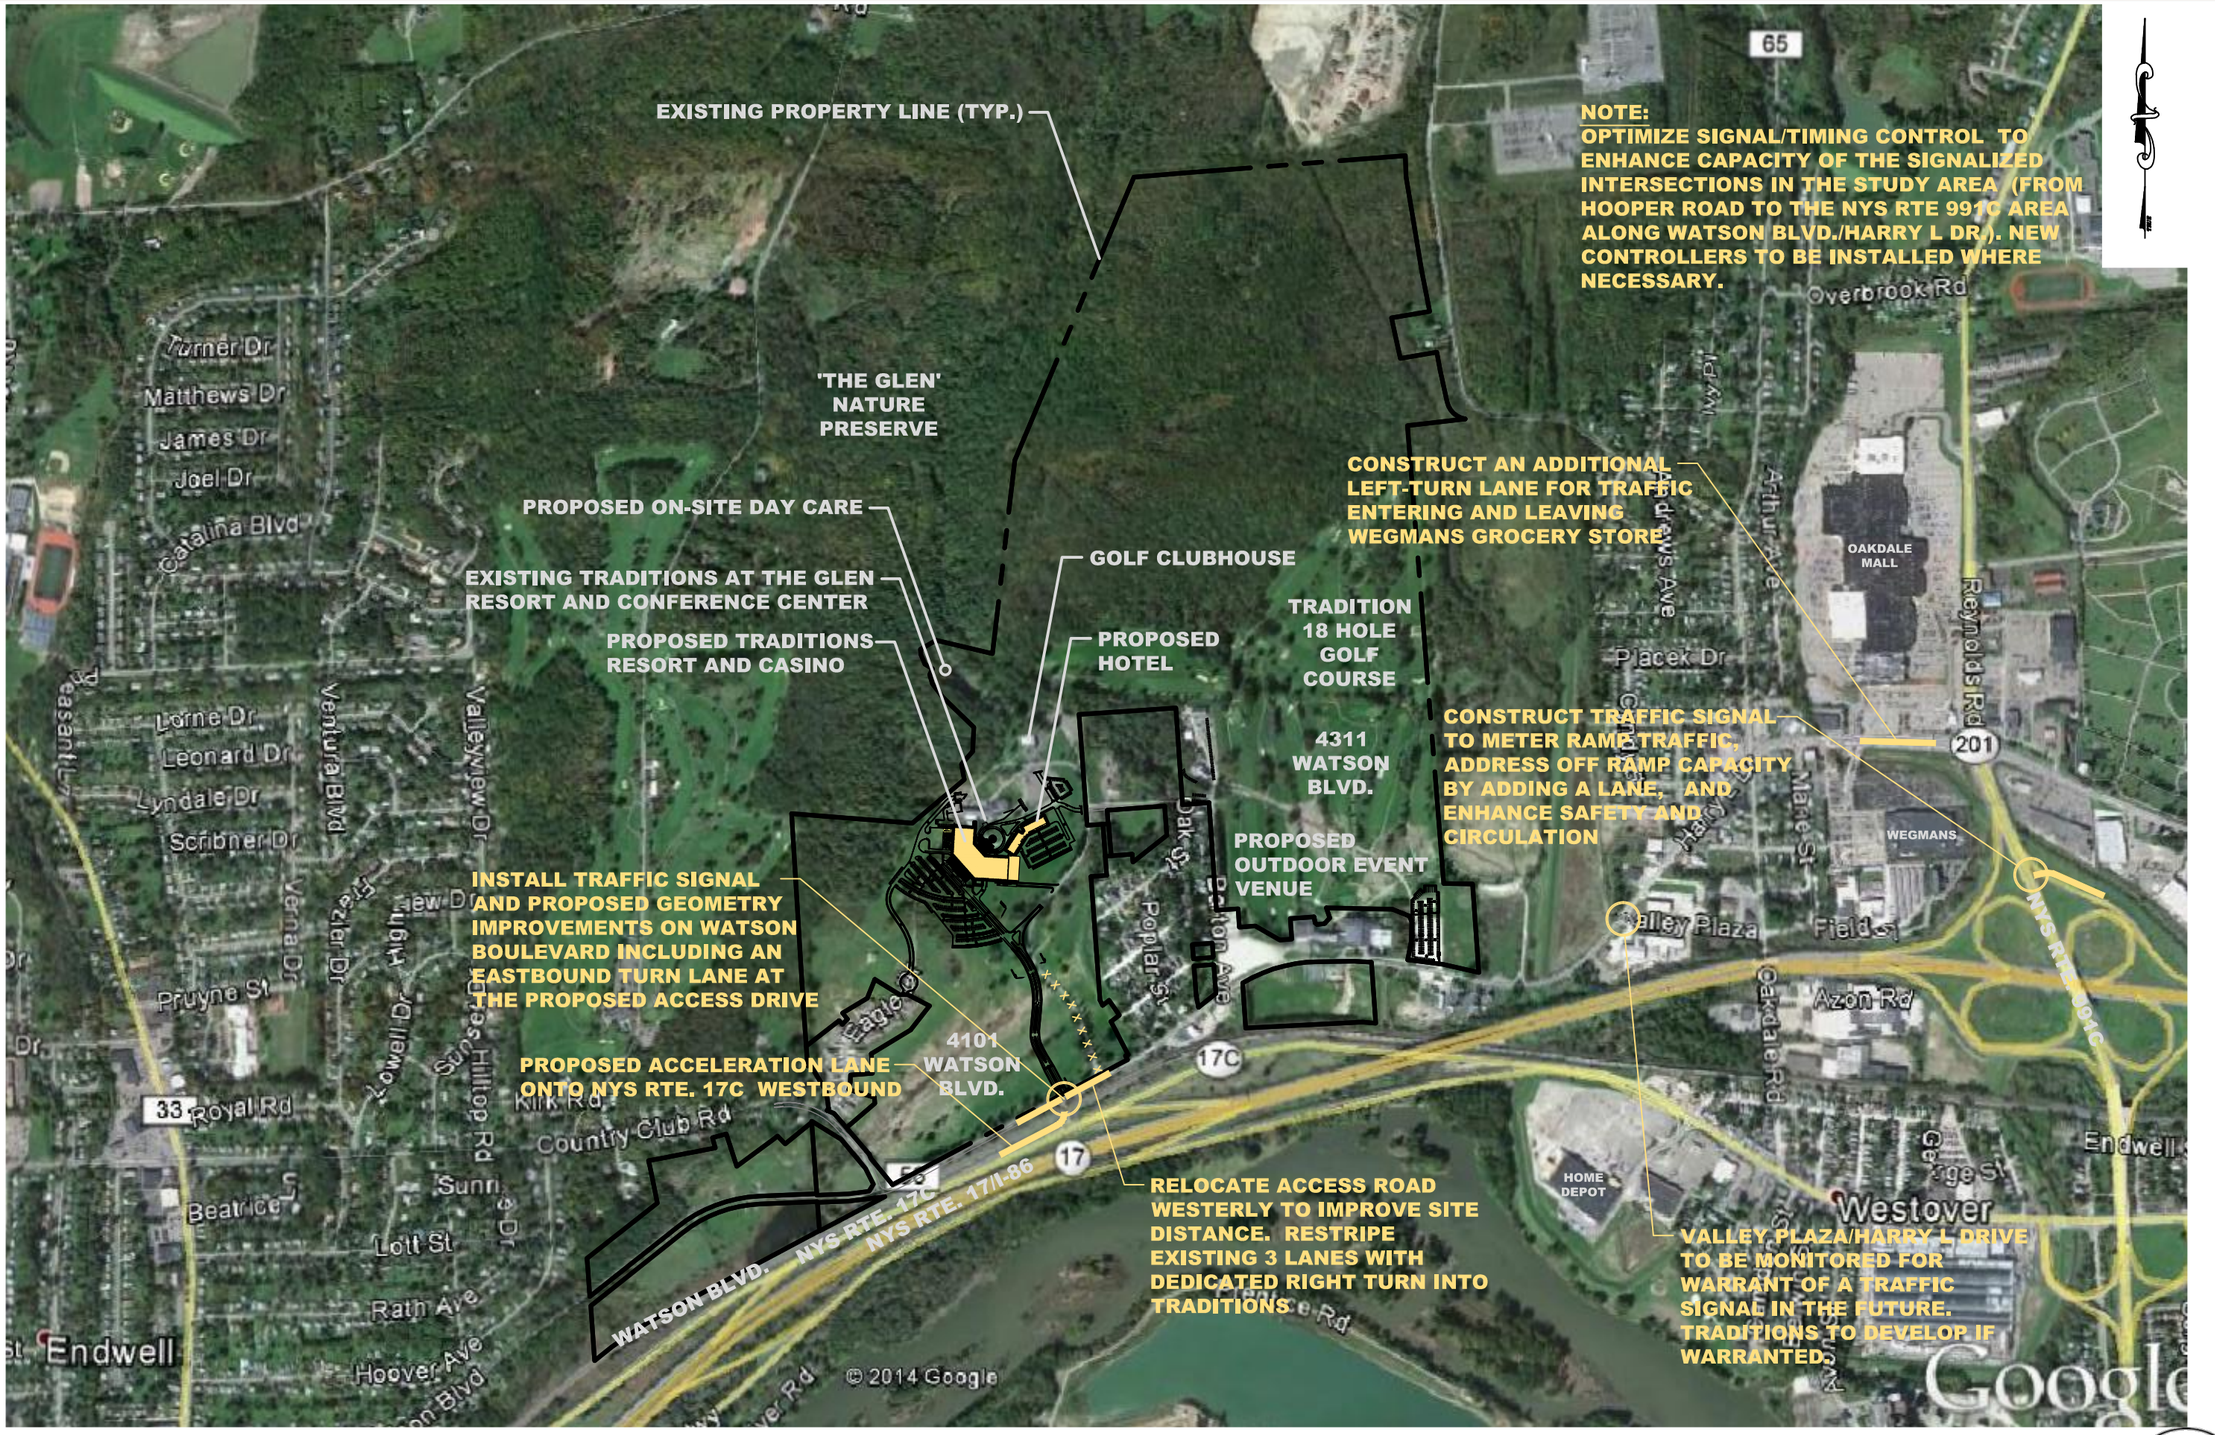

EXHIBIT: VIII.C.5.a.12.a
SITE ACCESS PLAN (OFFSITE)

SCALE: 1" = 1,000'
JUNE 30, 2014 rev: x

URDA ENGINEERING, PLLC

TRADITIONS Resort & Casino