top one inch to be trimmed

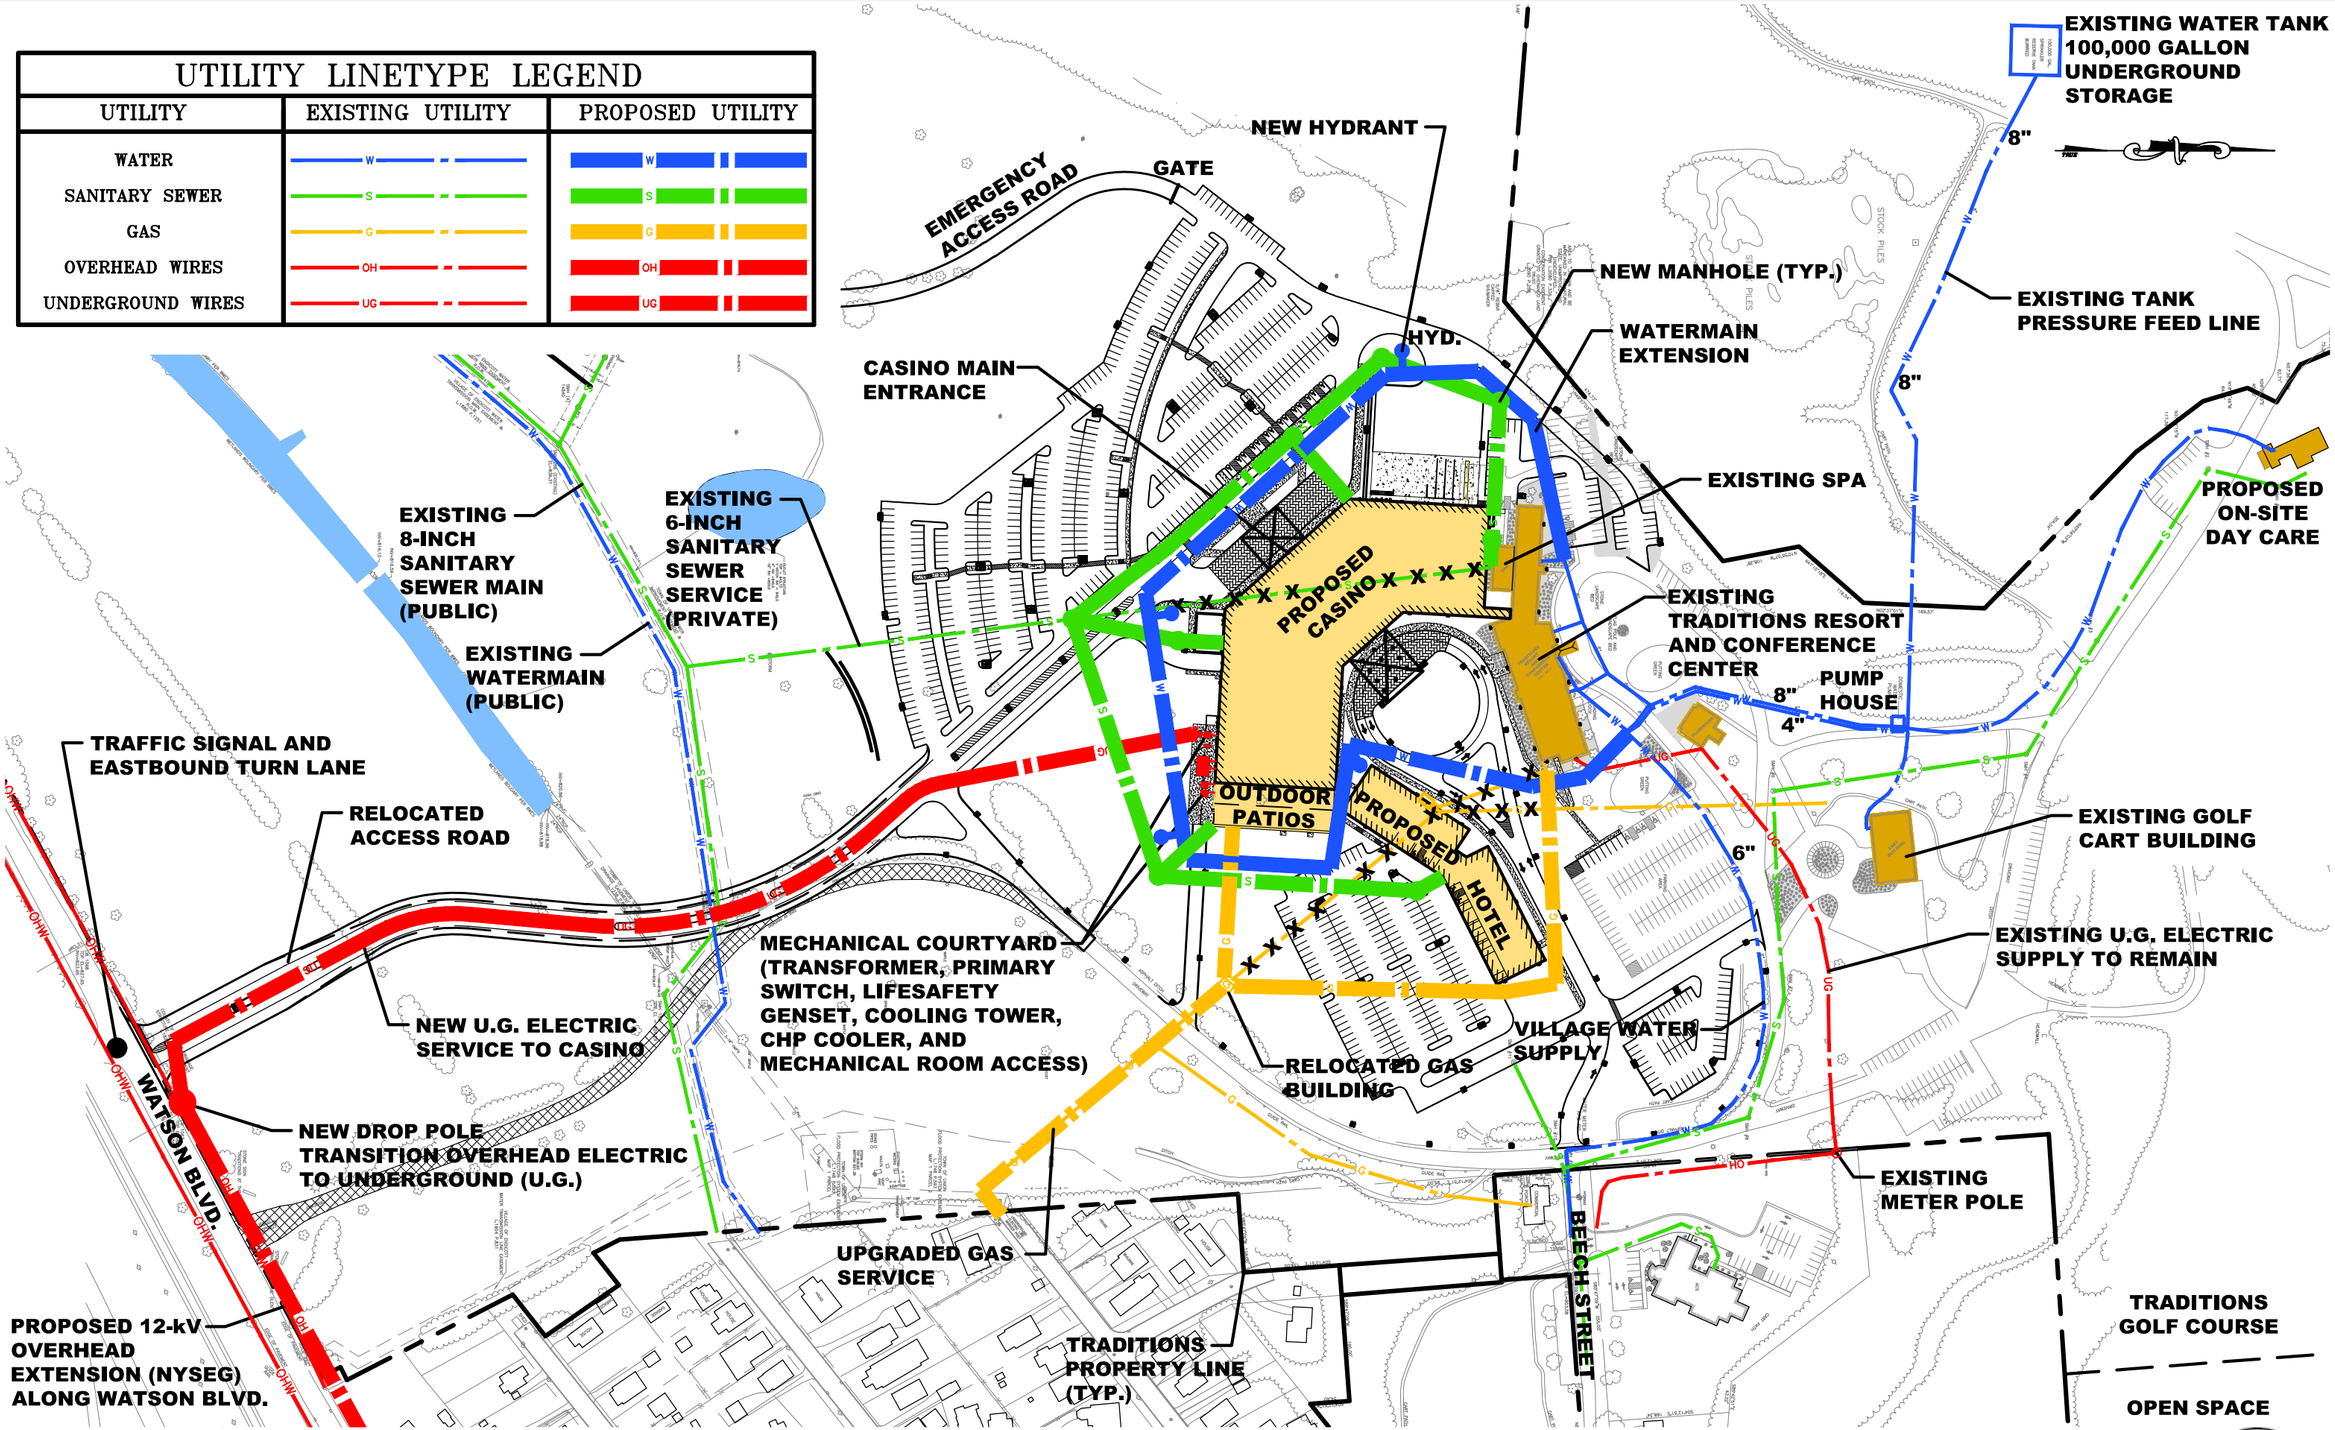

EXHIBIT: VIII.C.17.c.2

NECESSARY UTILITY IMPROVEMENTS (ONSITE)

SCALE: 1" = 200'
JUNE 30, 2014 rev: x

URDA ENGINEERING, PLLC

TRADITIONS Resort & Casino